
Obrien Wind Repower

REV 9

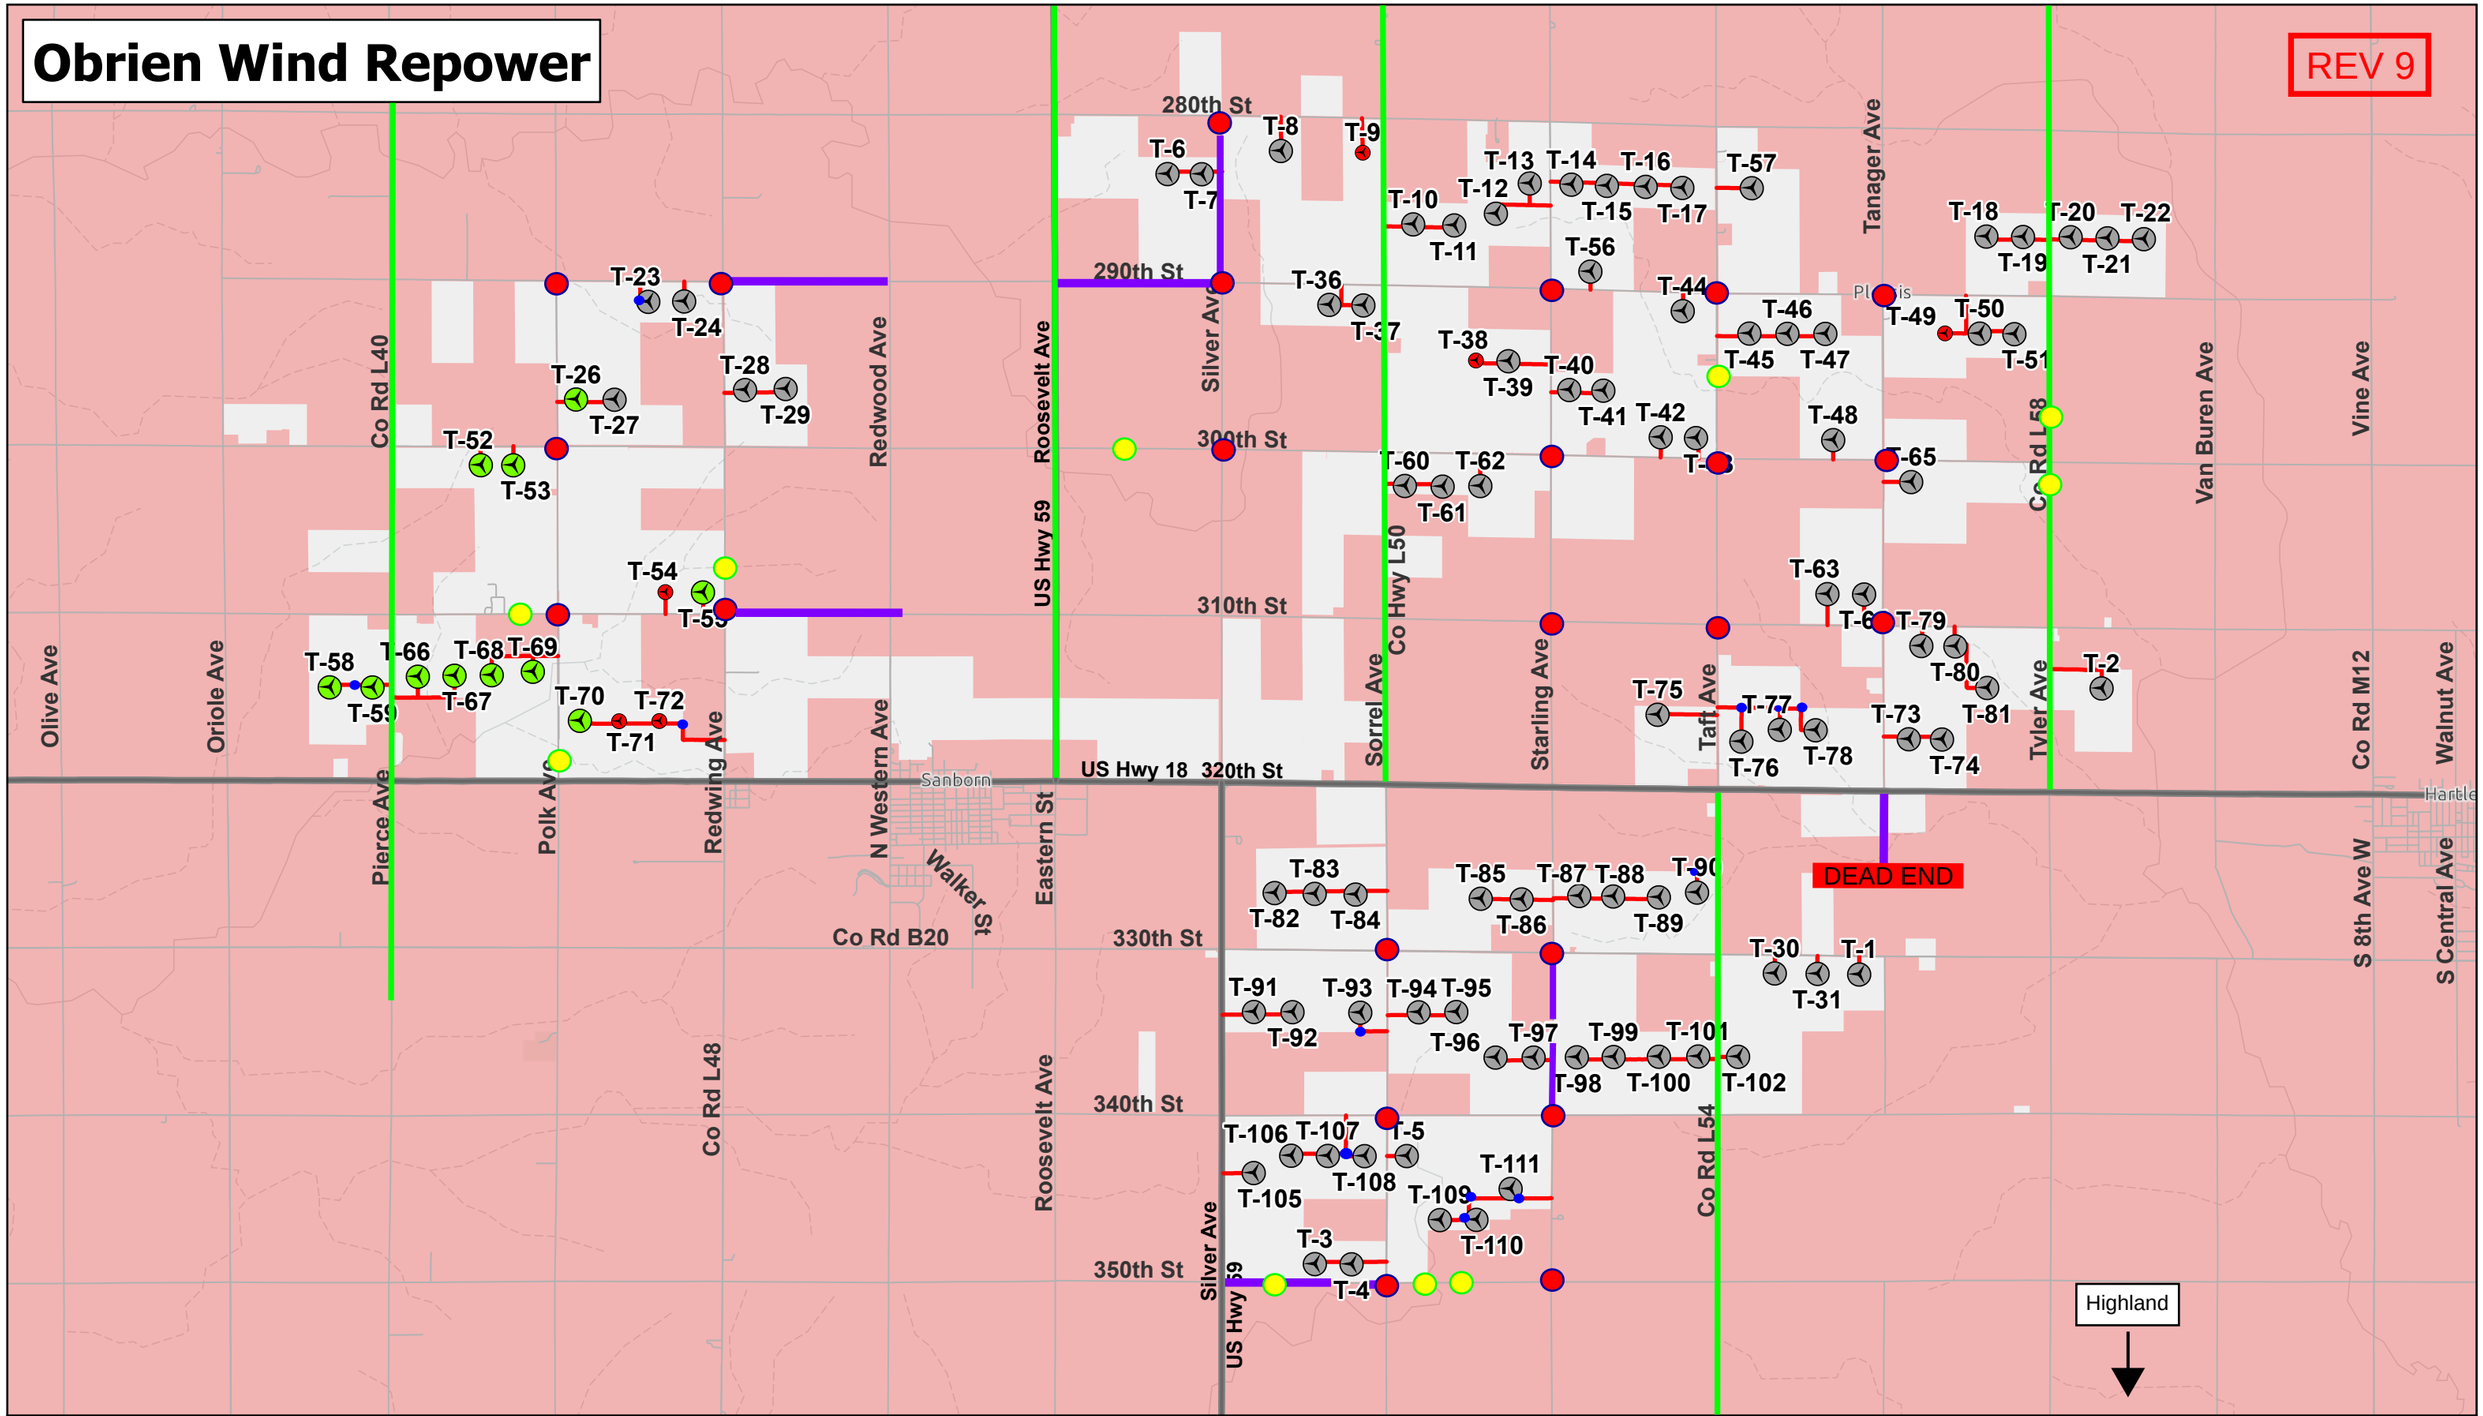

Legend

- 2026 Repower
- 2027 Repower
- No Repower
- As-Built Access Road
- Local Roads
- Class B Roads
- Uncontrolled Intersection
- Blind Hill
- Blind Corner
- Paved Road

Laydown Yard:
6065 410th St
Primghar, IA 51245

Mortenson

N

0 0.5 1 2 3 Miles

SIEMENS Gamesa RENEWABLE ENERGY

MIDAMERICAN ENERGY COMPANY

Mortenson

Emergency Response Plan

Highland Repower Wind Project
JOB SITE RULES
Site Address:
6065 410th St, Primghar, IA 51245

Mortenson Office Personnel

Project Manager	
Tim Allen (Wind)	970.817.4118
Cody Meyers (Civil)	952.287.5599
Project Superintendent	
Casey Stoltz	715.571.5820
Foundation Superintendent	
Daren Eveland	231.527.8925
Erection Superintendent	
Jake Lee	515.318.4495
Crane Superintendent	
Chris Keegan	712.251.6415
Nathan Brandt	701.715.8336
Civil Superintendent	
Justin Stankey	507.420.7725
Assistant Superintendent	
Kevin McLean	509.951.0703
Safety Engineers	
Jeff Winkel	785.845.8722
Zack Brock	210.827.5157
Project Engineers	
Akanksha Srivastava (Wind)	551.574.3212
Taha Kahack (Wind)	312.285.6869
Tee Davis (Civil)	336.831.6122
Field Engineers	
Mik-Dad Mahmoud	678.654.2051
Ethan Dooley	312.802.7756
Melvin Martinez	646.474.6889
Quinn Wiseley	616.485.2494
Project Admin	
Vanessa Eveland	231.519.1215
MEC	
Travis Daniels	515.631.9000
Medic	
HV OCC Health	346.783.8989

Communications

Emergencies: **911**
IA One Call: **811**
Emergency Radio Channel: **1**

Medical

- By using the term “Mayday”, radio call on channel 1 to report emergency, immediately specify your work location.
- Mortenson superintendent to go through all radio channels to communicate the emergency with all teams and subs.
- If you are the caller, please specify proper location/work area and county.
- Mortenson office personnel will call 911 and give the exact location.
- Remain on the phone until the “All Clear” is given.
- Mortenson response team will be activated.
- The team will dispatch vehicles to escort emergency services to the location.

Do not move the injured person unless he/she is in immediate danger of further injury.

Hazardous Conditions

Examples: Lightning, Grass Fire, High Winds

- Notify jobsite office immediately.
- Give your name, exact location, name of any injured person(s) and a brief description of emergency.
- It is imperative that each employee is accounted for. Always know possible ways to exit jobsite and gather at the laydown yard/muster point for a head count.
- The foreman will perform a physical head count of his/her entire crew to determine if any are missing or injured. This will be done at the emergency staging (evacuation) area – Closest landing zone.
- Each Foreman will report to the jobsite office (via radio) with this information.

General Rules

- Stretch and Bend
  - 100% PPE REQUIRED
- Be in attendance for daily safety brief.

PPE to be worn **always** include:

1. Helmet with orientation sticker
2. Safety Glasses
3. High-Visibility Vest – ANSI II
4. Safety Toe Lace Up Boots
5. Hand Protection
6. 4” sleeved shirt
7. Long pants NO Holes – No Shorts

- Complete daily pre-task planning cards before each work operation.
- Inspect equipment and rigging daily, fill out paperwork completely and return to safety office.
- Report all injuries and near misses.
- All crews are required to ensure housekeeping is maintained at their sites including removal of all trash at the end of each day.
- No fighting, horseplay, or gambling.
- No use or possession of alcohol, illegal drugs/paraphernalia, firearms, fireworks, explosives, or explosive devices.
- No cell phone use while in the operator’s seat of any vehicle.
- Discrimination, harassment, or intimidation of any kind will not be tolerated.
- Employees shall not deface, damage, paint, or apply graffiti to any facilities or equipment.
- All Mortenson employees must sign out before leaving site every day and hang up all vehicle keys on keyboard.
- **Smoking or use of E-cigarettes in Laydown Yard or in vehicle cab ONLY.**
- **All gates must be closed and locked** unless noted on gate or if gate guard is present.

Vehicle Travel

- **MUST STAY WITHIN PROJECT LIMITS!!!! If you are unsure of area STOP and call foreman.**
- **10** mph in the yard, **15** mph on turbine access roads (unless posted otherwise), **15** mph for large vehicles/equipment, **30** mph on unpaved, paved roads as posted.
- Inspect vehicles weekly to ensure vehicles are in top running order.
- All vehicles are to always have First Aid kits & fire extinguishers in cab.
- Seat belts and a manufacturer provided seat are required any time vehicle/equipment is in motion (i.e. no riding in pick-up beds).
- Driving under a suspended load is prohibited.
- Smaller vehicles must yield to larger, less maneuverable vehicles.
- Off-road driving or driving beyond Limits of Disturbance is zero tolerance.
- Stop at uncontrolled four-way intersections.
- No personal vehicles allowed on site outside of laydown yard.
- Headlights must be turned on when driving on site.

Environmental

- **If a spill or release occurs**, stop all work, and contact Safety Team.
- **If Cultural resources/Paleontological resources are observed,** immediately stop work, and contact foreman.
- Carefully use off-road vehicles and limit soil disturbances in natural vegetation areas whenever possible.
- Sensitive resources with be marked with blue flagging and are to be avoided**.**
- Do not harass wildlife, report wildlife in work area or within Limits of Disturbance.
- Check ground around or underneath material and equipment for wildlife.
- Housekeeping must be maintained at each site. All trash must be removed prior to leaving site.
- Scan your work area prior to exiting vehicle EVERY TIME.
- Report all dead wildlife including birds. Do not touch or remove from location found.
- All construction equipment must be cleaned prior to entering the project.

Fire Prevention

- Ensure all spark arresters and mufflers are in good working order.
- Remove all flammable material from parking area.
- Do not park running vehicle in tall grasses as it can start a fire.
- Hot work permits are to be filled out & approved by a superintendent for each “hot” activity every day and posted on site map at Mortenson trailer.
- Refueling: No smoking. Turn off vehicles & radios prior to refueling.

Life Saving Rules

100% tie-off required six feet and higher.

- Never climb alone!
- Do not work inside a wind turbine without the turbine’s permanent lights or three magnet lights per deck.
- Close all Turbine ladder/tool hatches are closed and secure all materials to prevent falling objects before starting work.
- Get approval before entering a permit-required confined space.
- Strictly follow Crane Lift Plans and walking procedures.
- Always follow Lockout/Tagout requirements.
- Protect trenches against cave-in prior to entry.
- Never remove, bypass, or override safety devices.
- Never use a cell phone, tablet, or listen to the radio by Bluetooth, headset or speaker while driving and while in the operator's seat of a crane or forklift.
- Stop work immediately upon notification of an unsafe act or condition. Blatant disregard for safety policies and procedures will not be tolerated.

Live Utility Awareness

- ALL soil disturbance activities require dig permit verified and signed at work location by Mortenson Authorized Employee. Utility locates must be completed prior to excavation
- Any work within 10’ of a utility, above or below grade requires completion of Mortenson LUAWA form signed by Mortenson PM and Superintendent
- No mechanical means of digging may be utilized within 3’ of a known utility. Utility must be exposed by potholing or hand digging.

Tornado Shelters

- O’Brien County Courthouse
- 155 S Hayes Ave, Primghar, IA 51245

Revised 22 March 2026